STANDARD ERECTION DETAILS

OF THE

CLIFF MAY - CHRIS CHOATE STRUCTURAL SYSTEM

INDEX

1. System Diagram
2. Modular Wall Combinations - Exterior Walls
3. Details of Modular Wall Combinations - Exterior Walls
4. Modular Wall Combinations - Interior Walls
5. Details of Modular Wall Combinations - Interior Walls
6. Connections of Wall Systems

Copyright 1955 by CLIFF MAY and CHRIS CHOATE

STANDARD ERECTION DETAILS

SYSTEM DIAGRAM

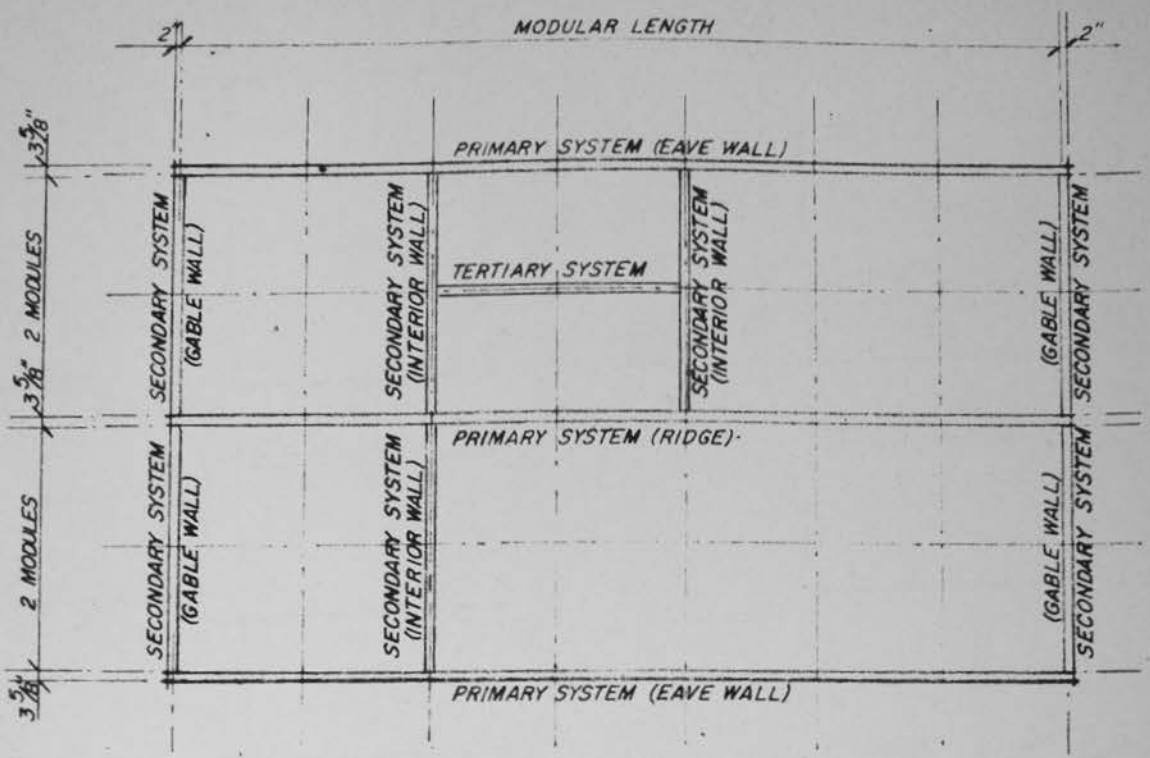

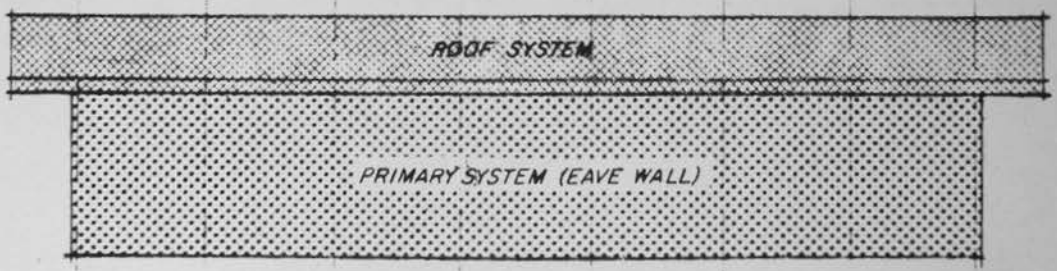

MODULAR WALL COMBINATION

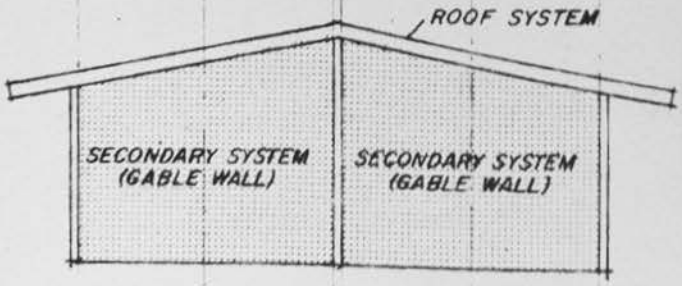

CLIFF MAY homes

SHEET 1.1

COPYRIGHT CLIFF MAY CHRIS CHOATE

STANDARD ERECTION DETAILS

MODULAR WALL COMBINATIONS-EXTERIOR WALLS

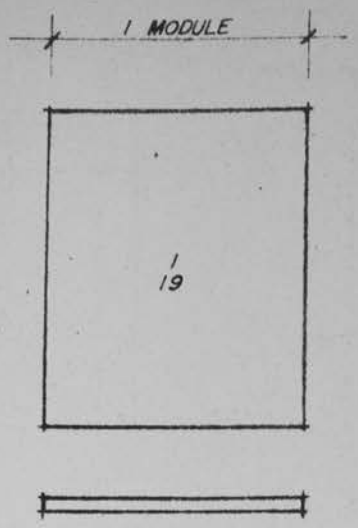

PANEL

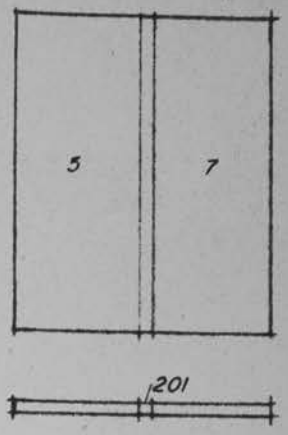

PANEL & POST

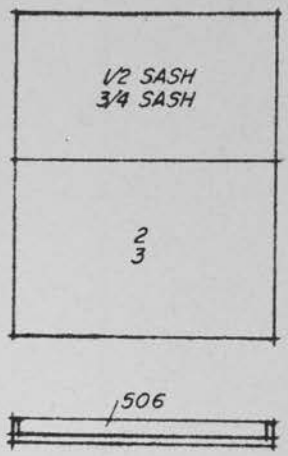

1/2 SASH
3/4 SASH

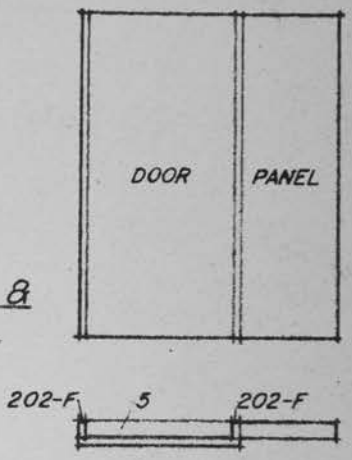

DOOR & PANEL

FULL SASH

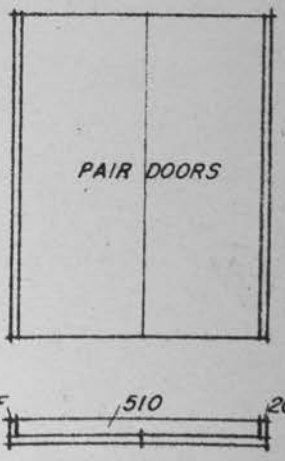

PAIR DOORS

CLIFF MAY homes

SHEET 2.1

COPYRIGHT CLIFF MAY

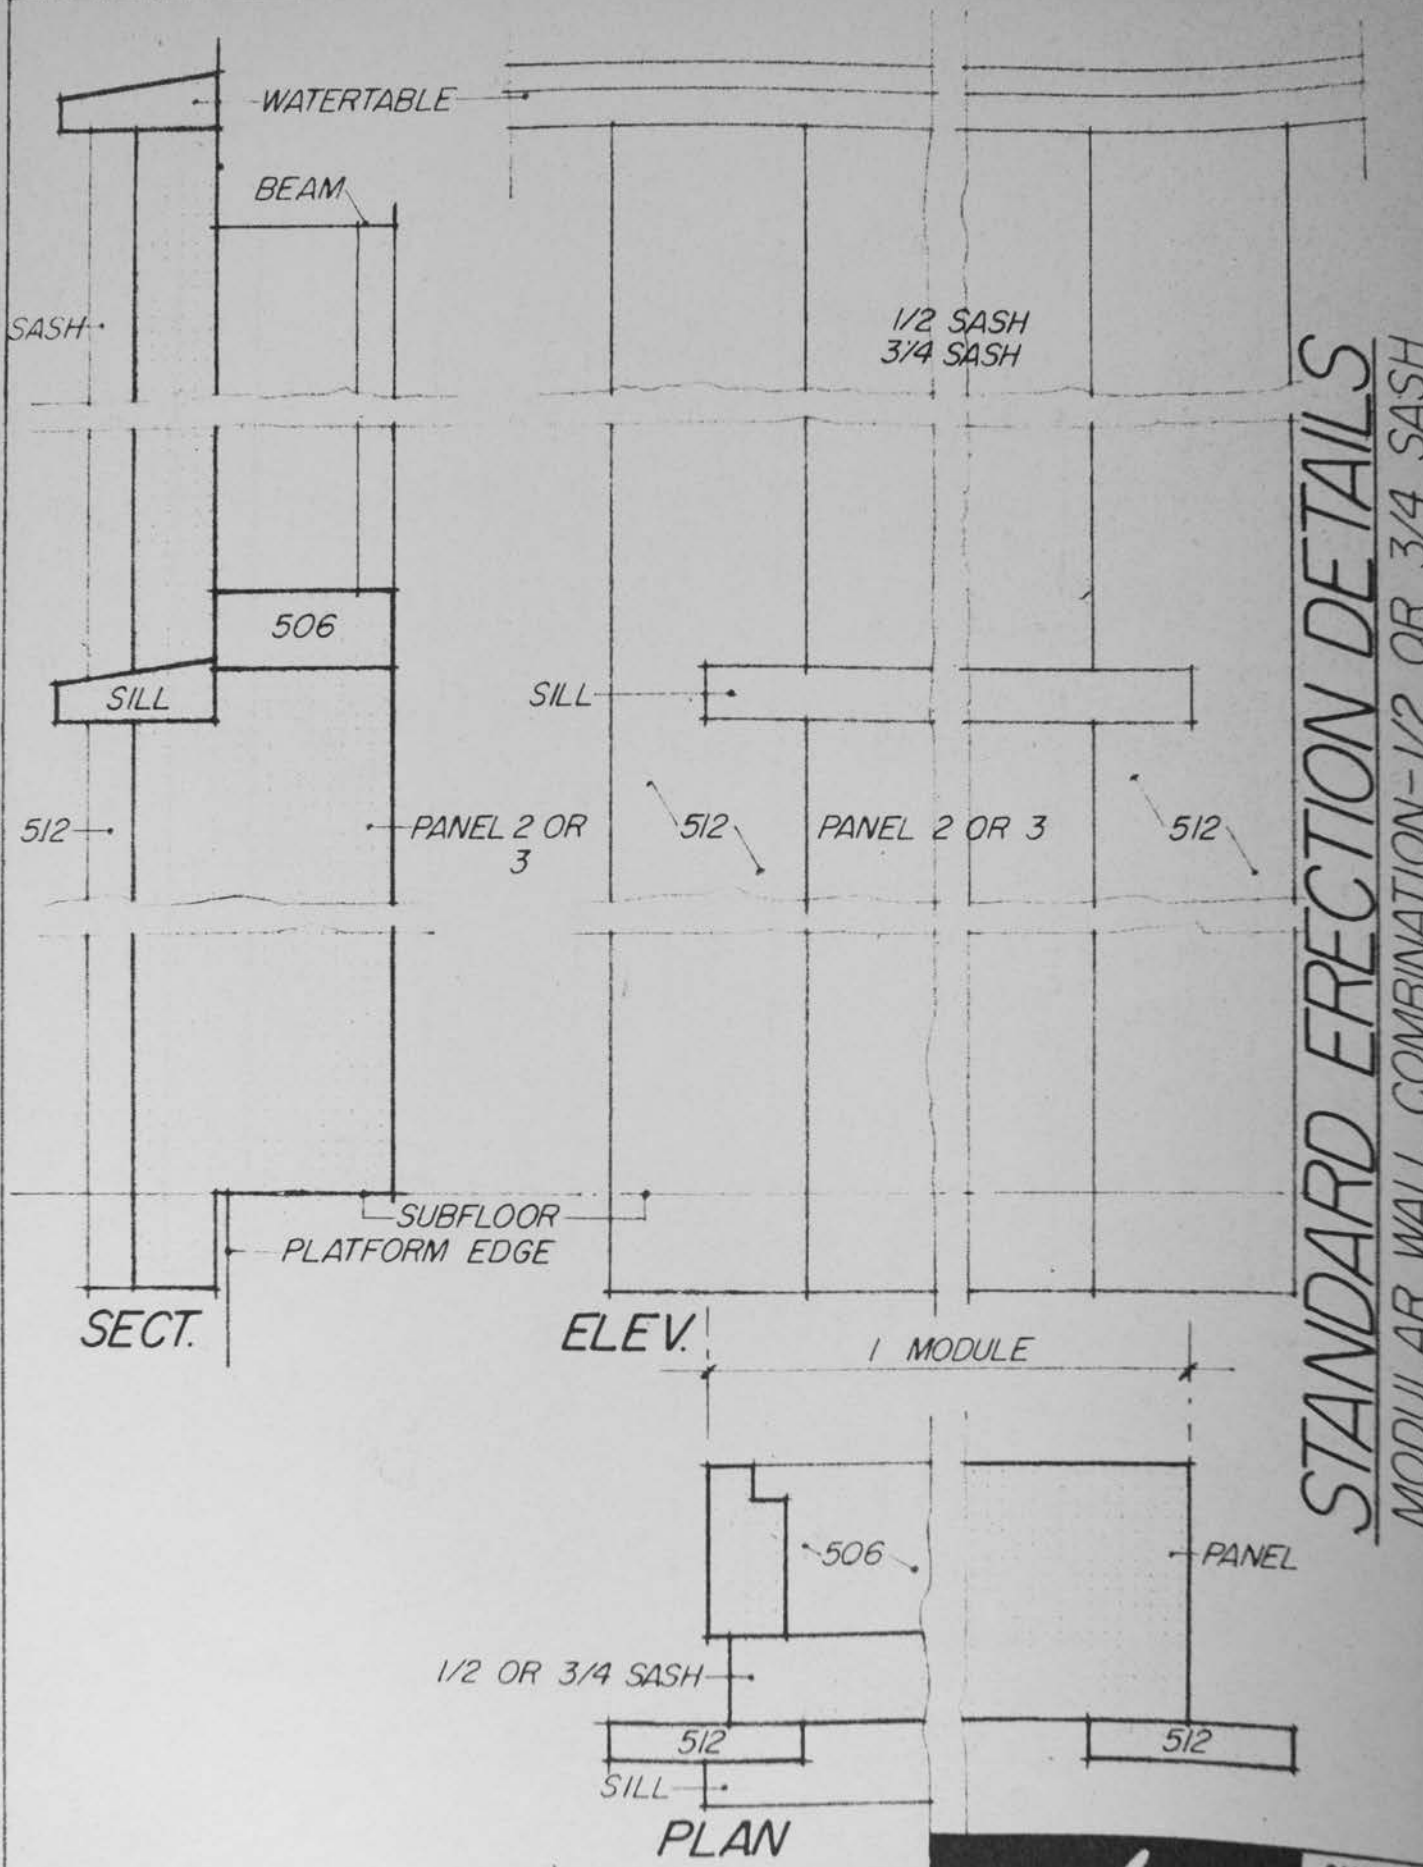

STANDARD ERECTION DETAILS

MODULAR WALL COMBINATION-1/2 OR 3/4 SASH

CLIFF MAY homes

SHEET 3.1

STANDARD ERECTION DETAILS

MODULAR WALL COMBINATION–FULL SASH

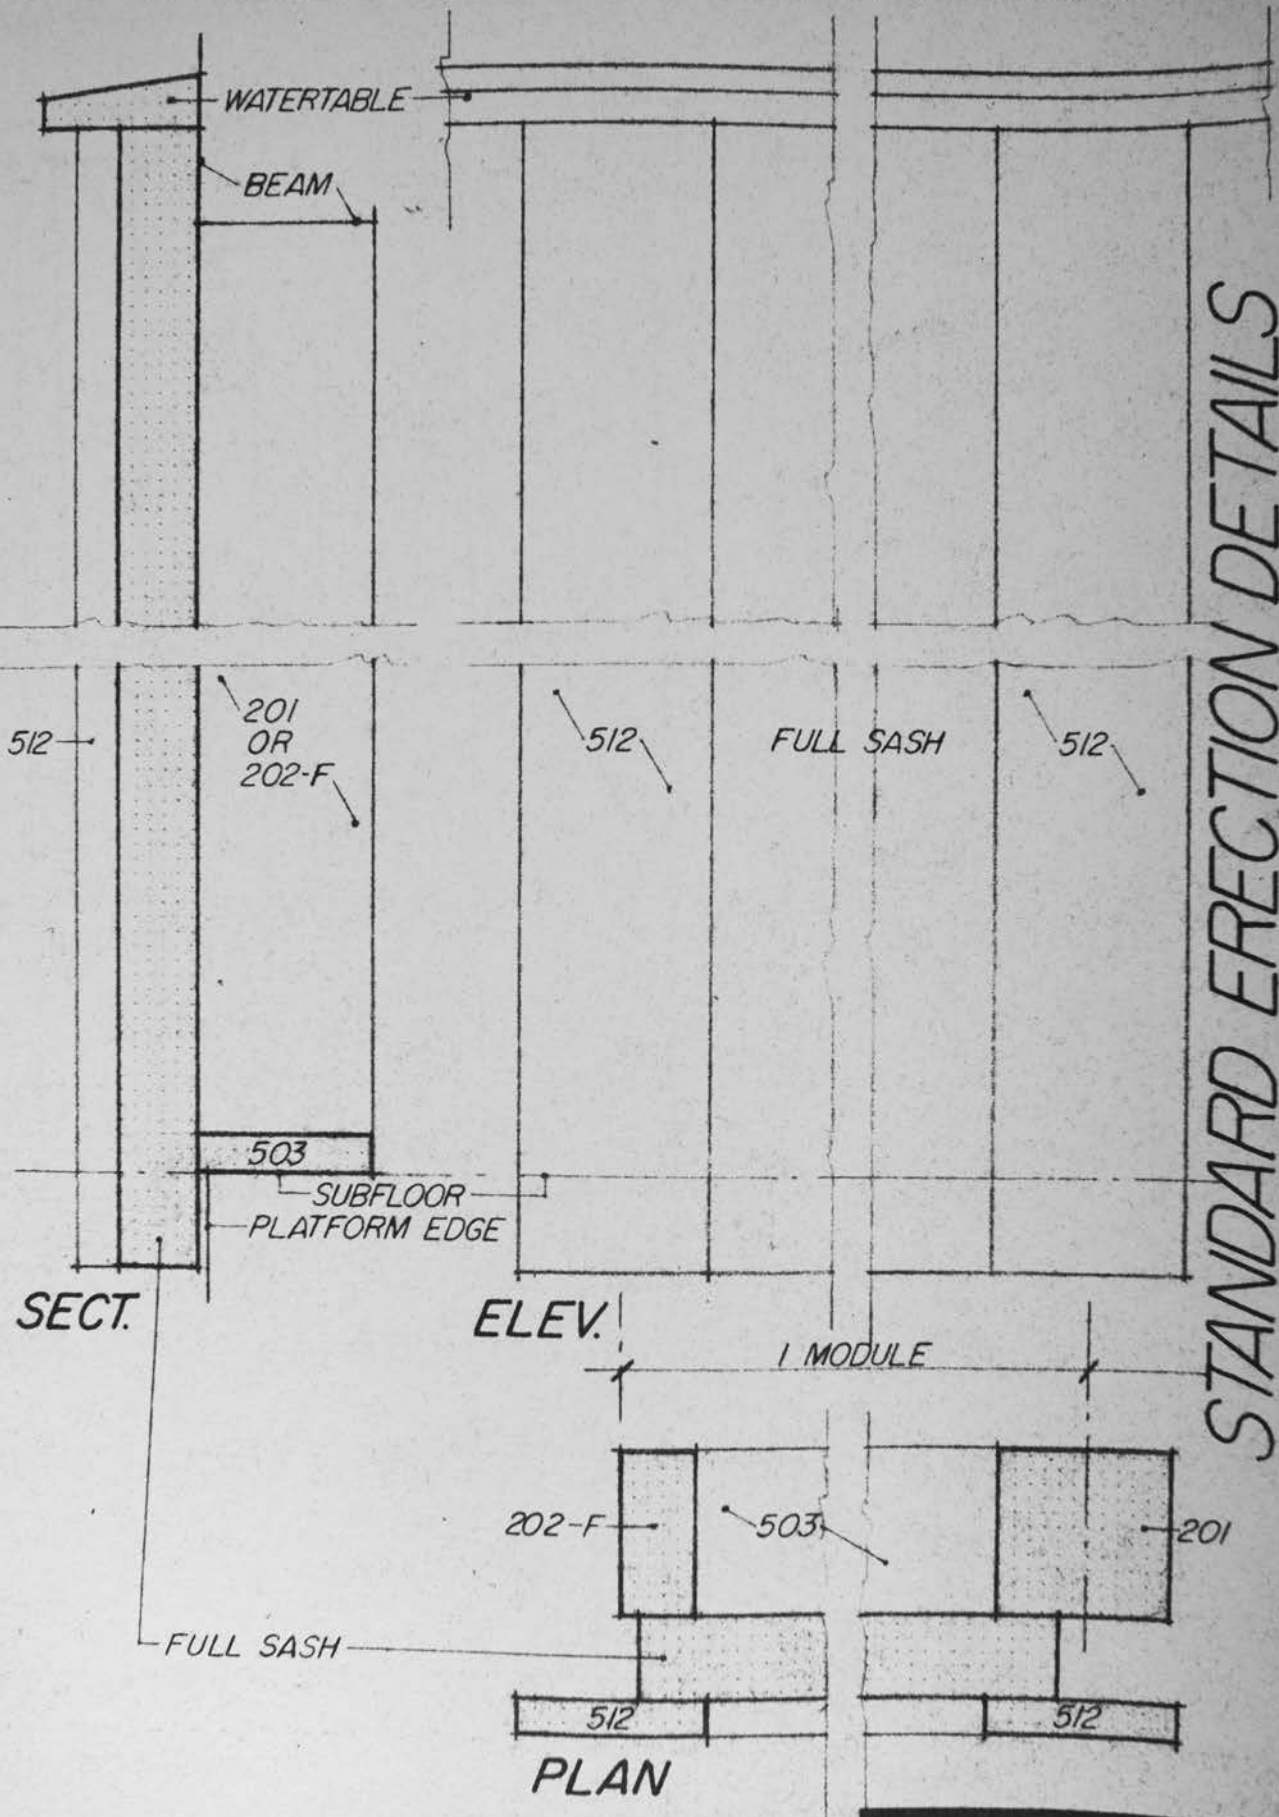

CLIFF MAY homes

SHEET 3.2

COPYRIGHT CLIFF MAY CHRIS CHOATE

STANDARD ERECTION DETAILS

MODULAR WALL COMBINATION-PAIR DOORS

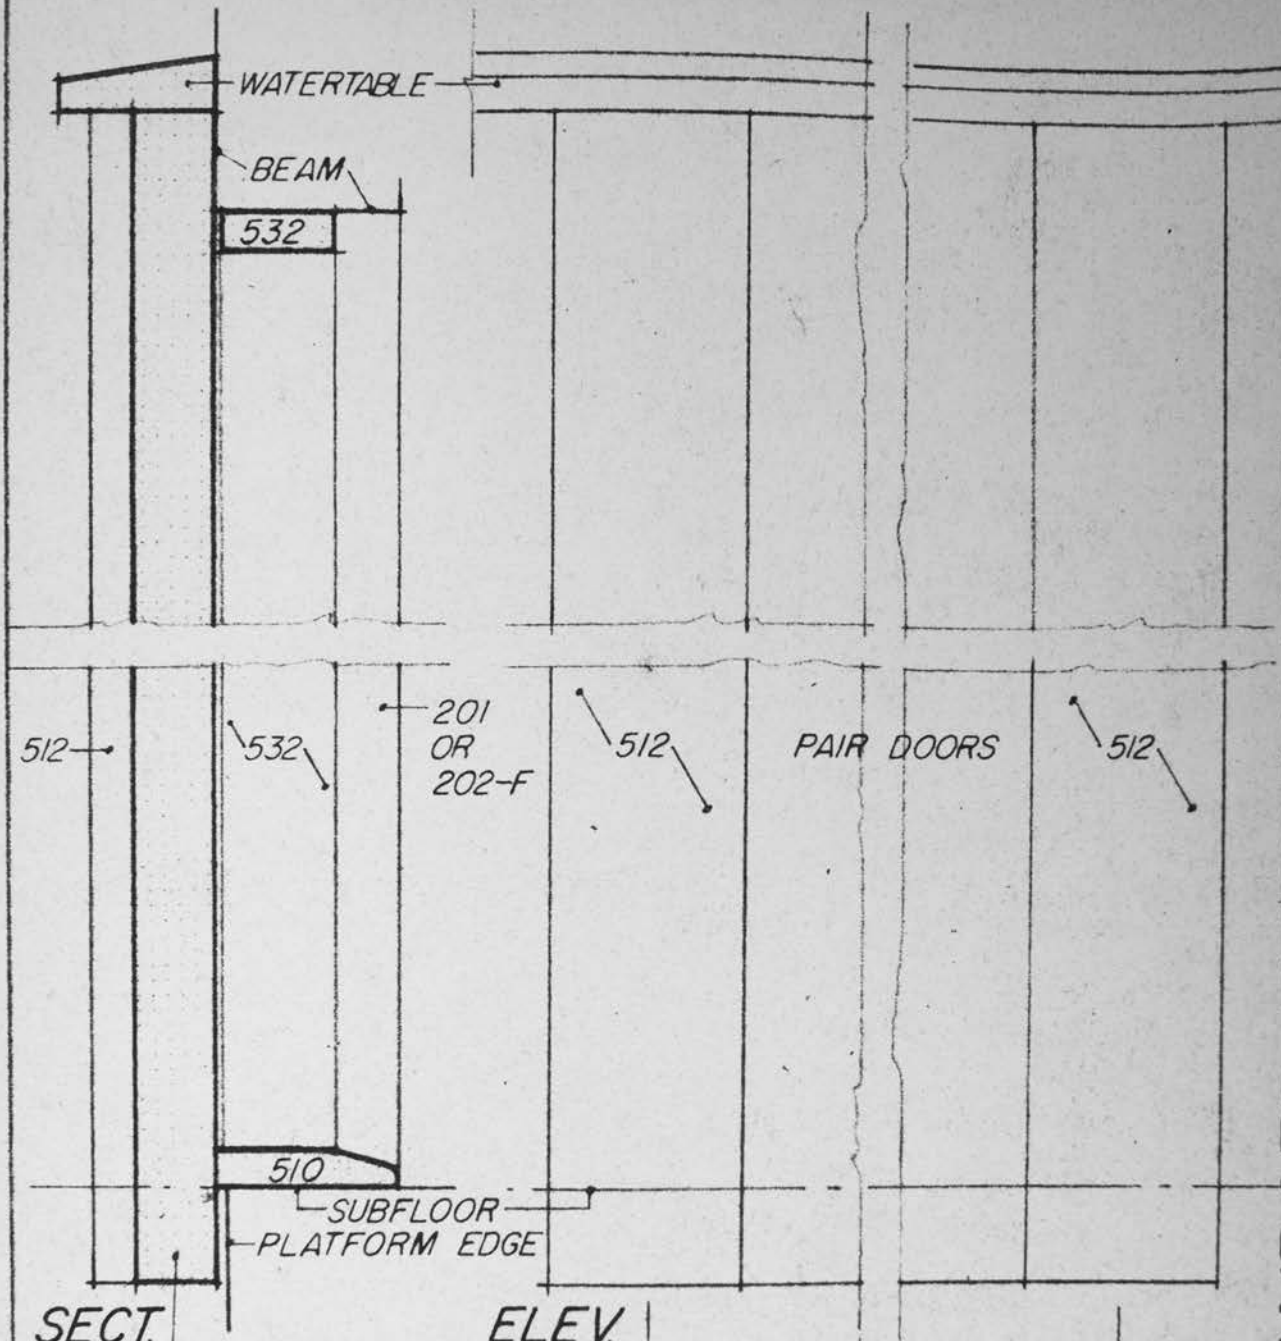

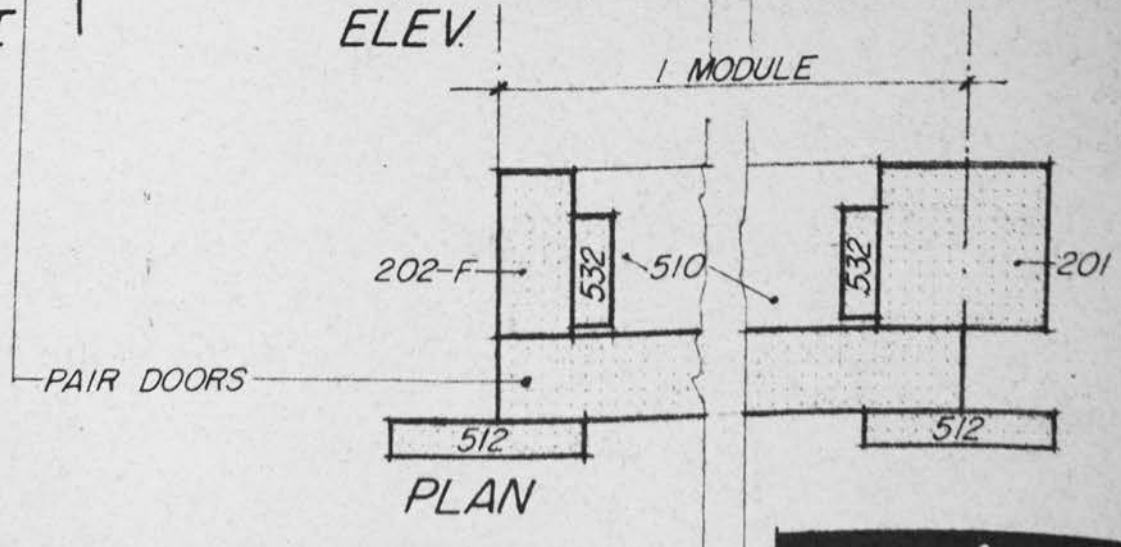

CLIFF MAY homes

SHEET 33

COPYRIGHT CLIFF MAY CHRIS

STANDARD ERECTION DETAILS

CONNECTION OF EAVE & GABLE WALLS

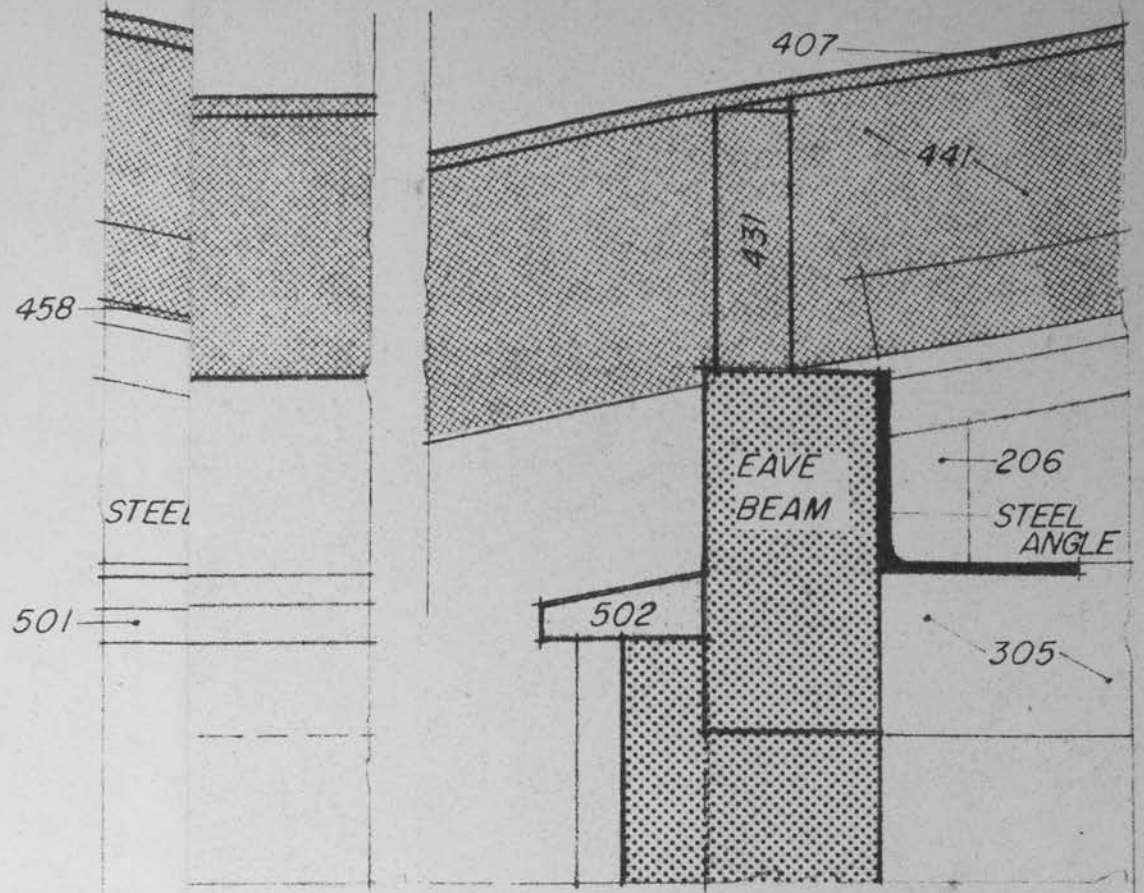

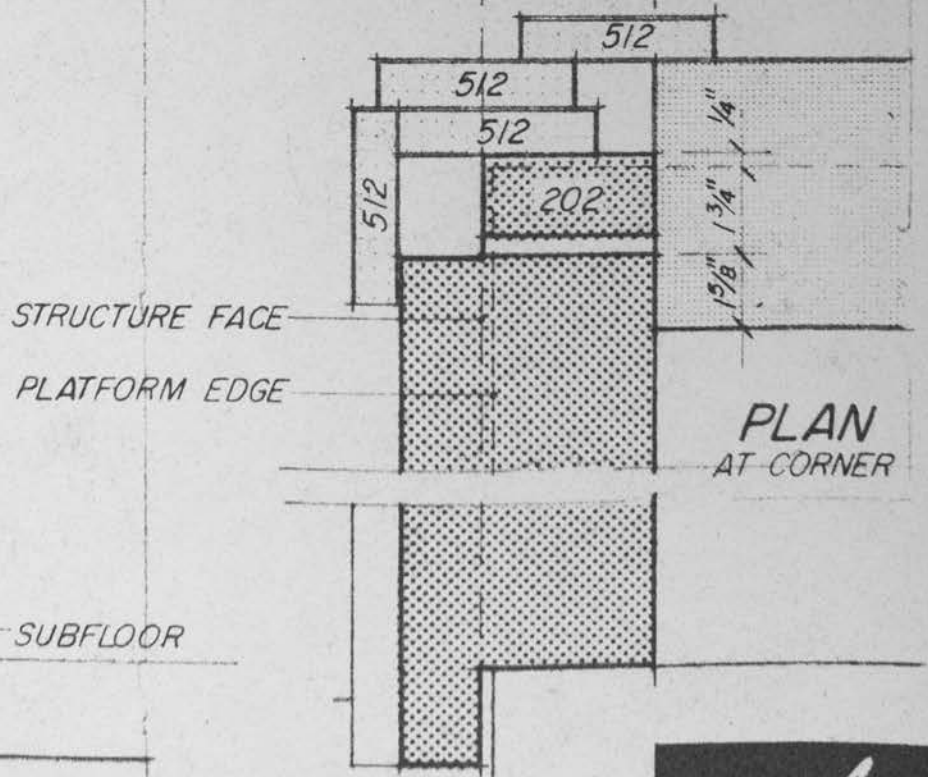

PLAN
AT CORNER

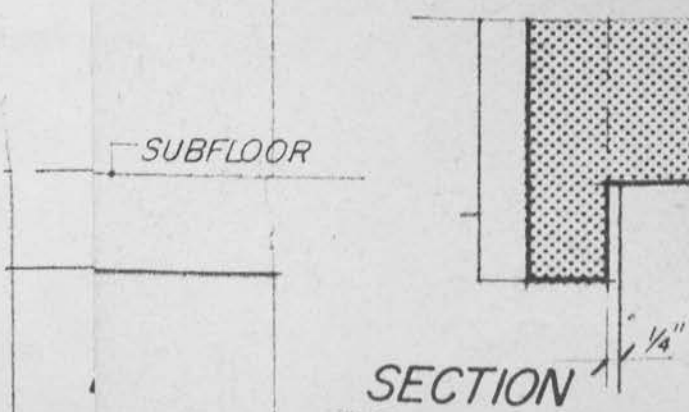

SECTION
THRU EAVE WALL

CLIFF MAY homes

SHEET
6.1

COPYRIGHT CLIFF MAY

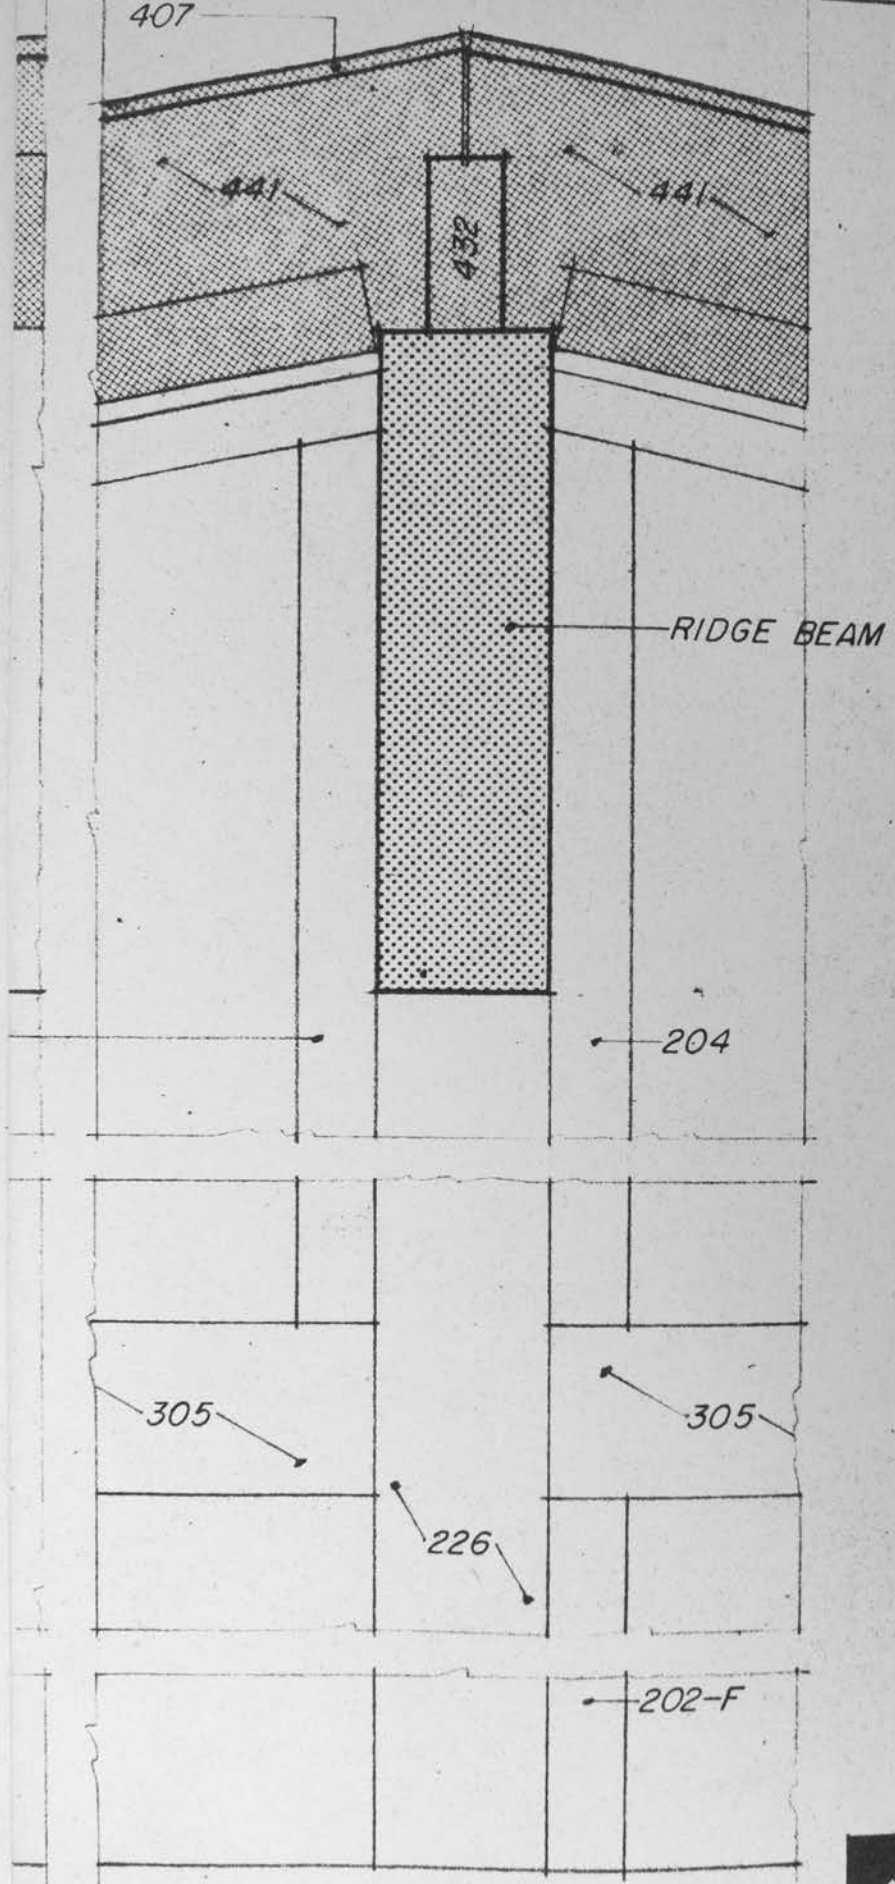

SECTION
THRU RIDGE
AT GABLE

STANDARD ERECTION DETAILS

CONNECTION OF RIDGE SYSTEM & GABLE WALL

CLIFF MAY homes

SHEET 6.2

COPYRIGHT CLIFF MAY CHRIS

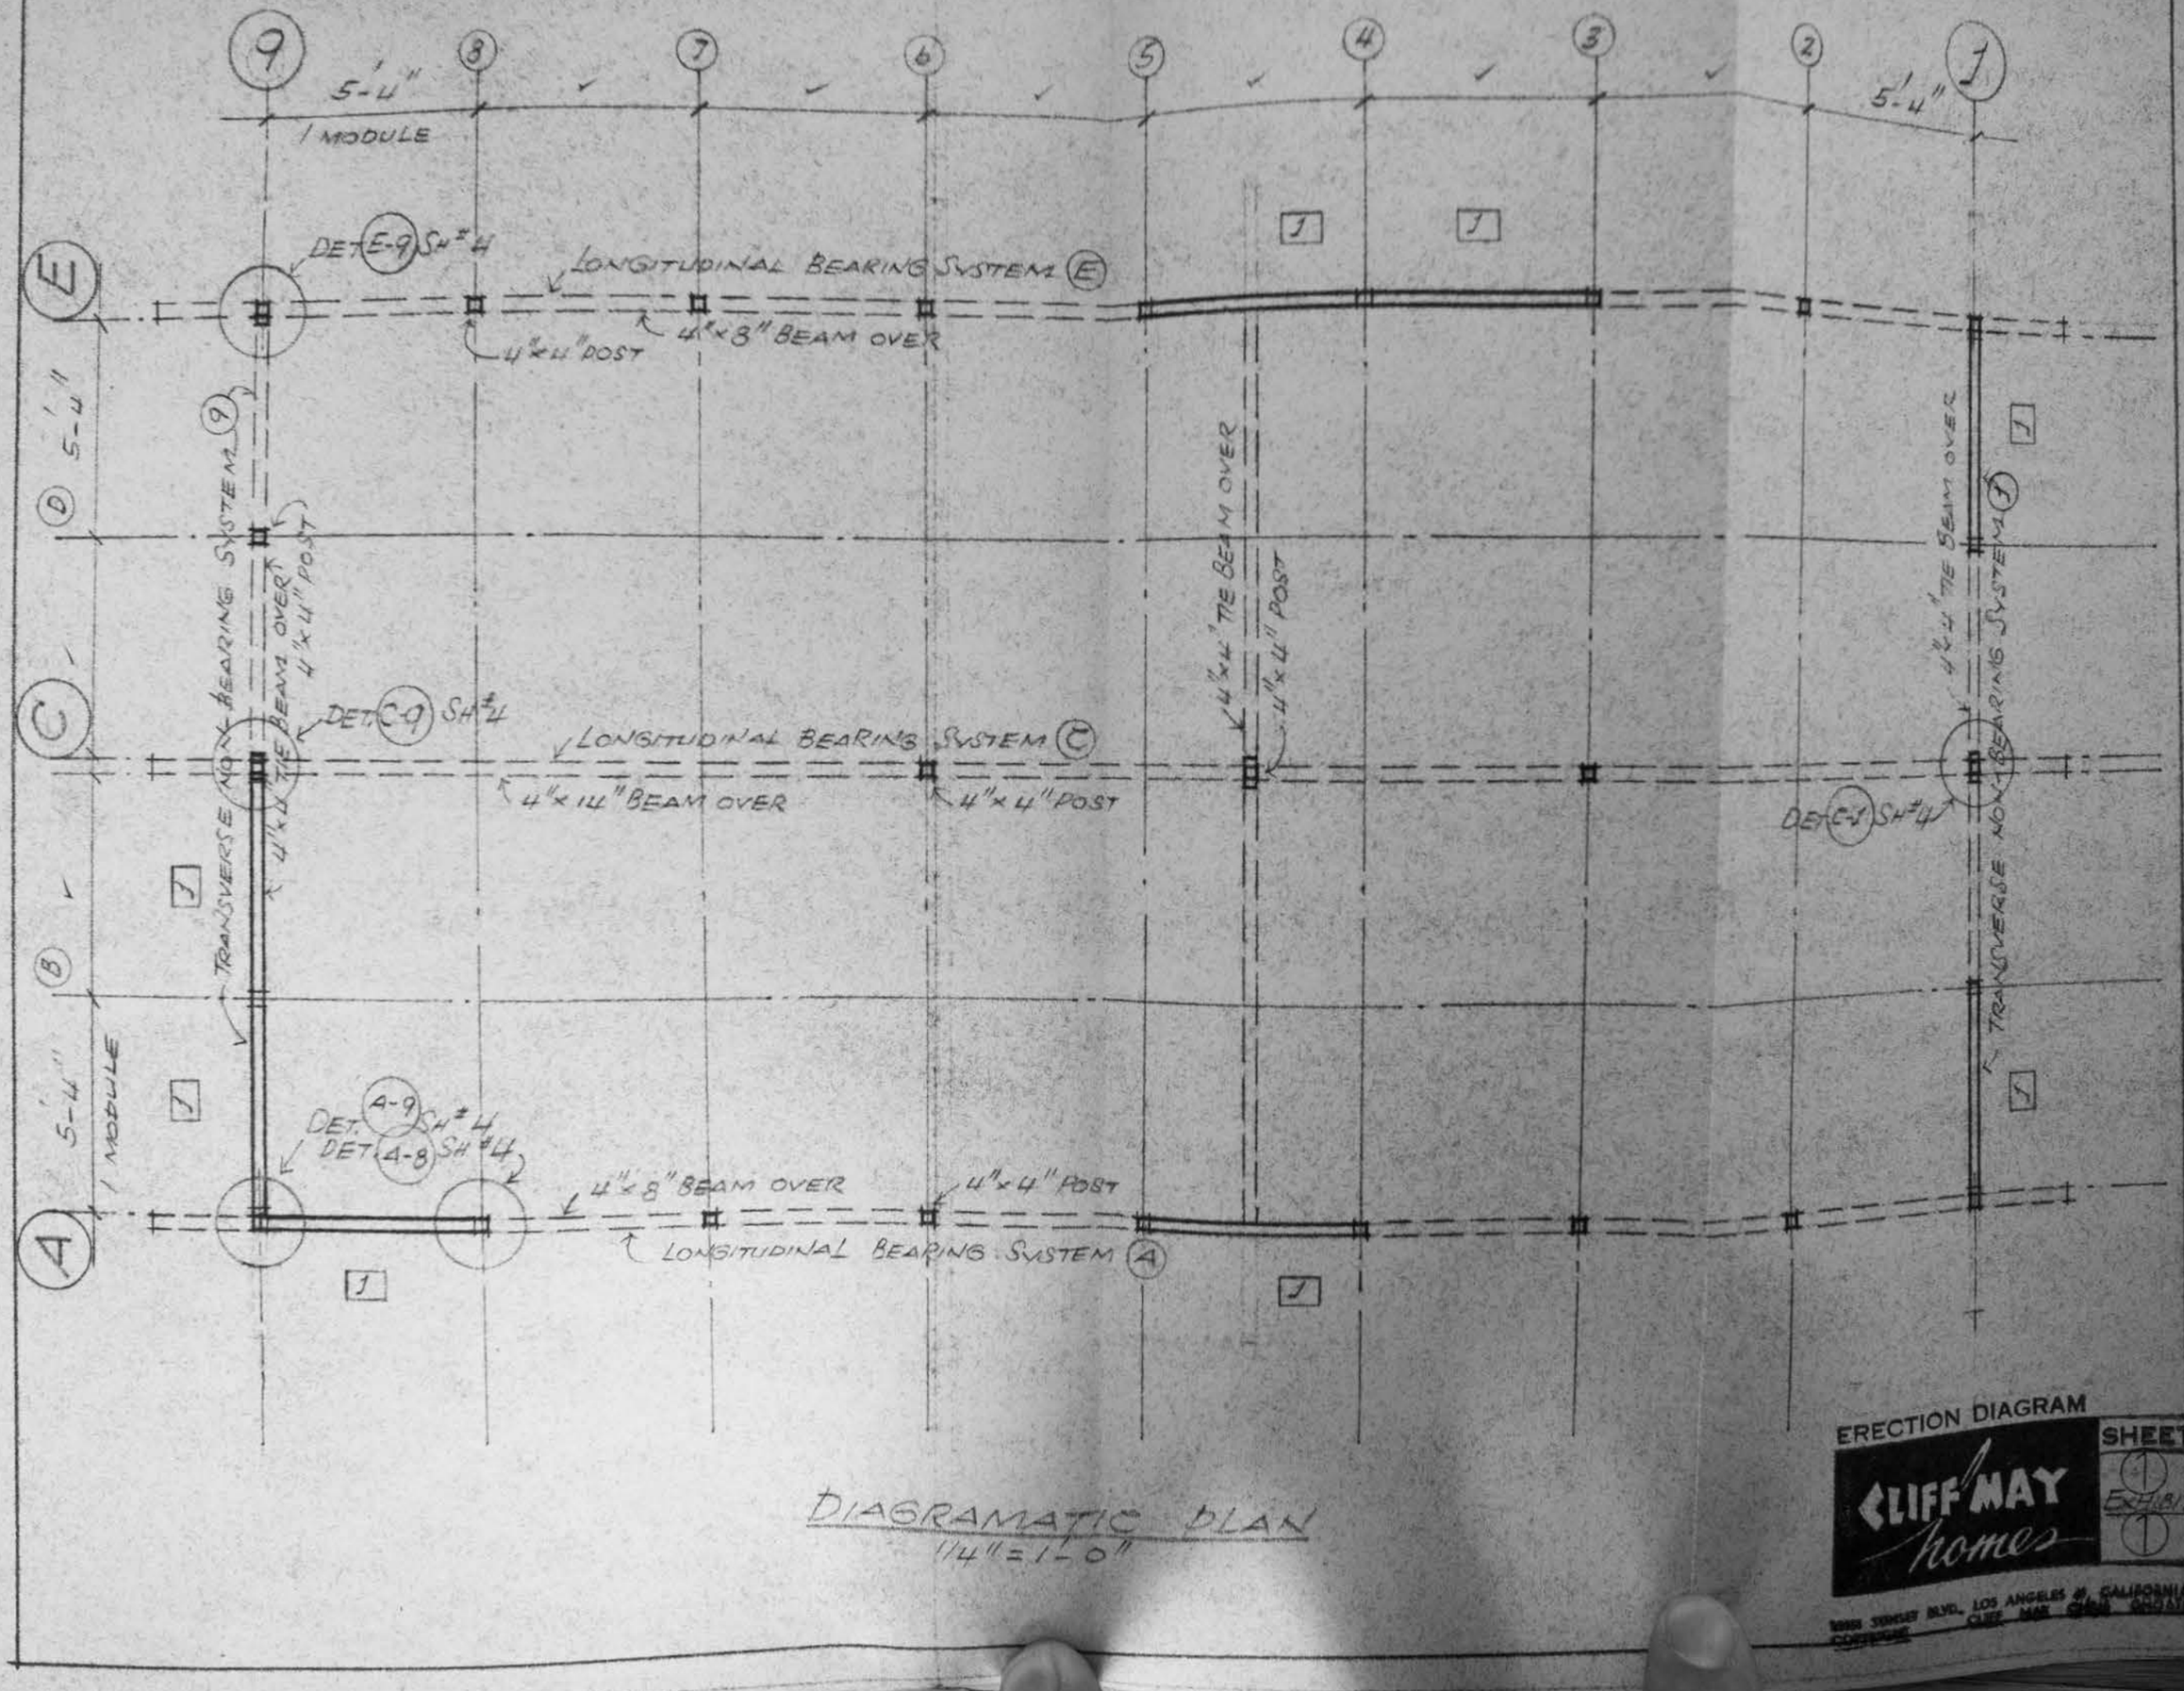

DIAGRAMATIC PLAN
1/4"=1'-0"

ERECTION DIAGRAM

SHEET 1 EXHIBIT 1

CLIFF MAY homes

9898 STANLEY BLVD. LOS ANGELES 46, CALIFORNIA
CONTRACTOR CLIFF MAY GENERAL CONTRACTOR

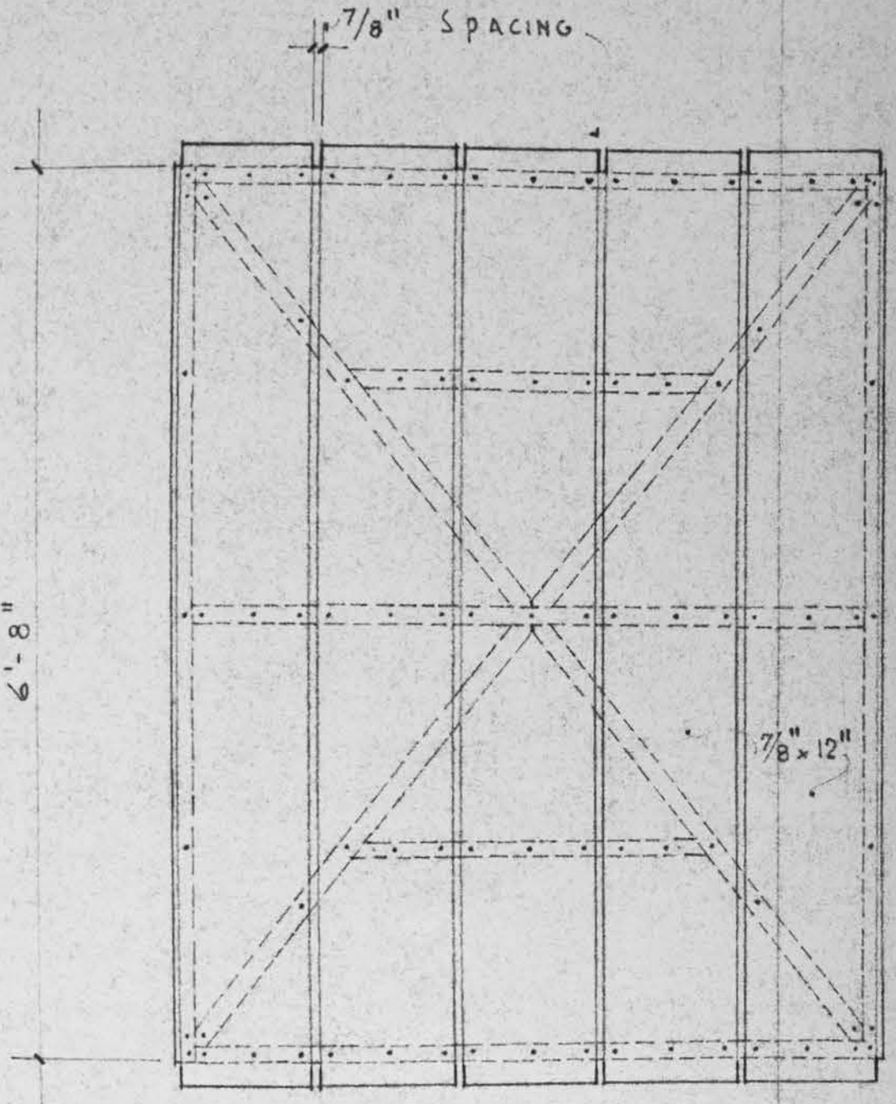

FRONT ELEVATION

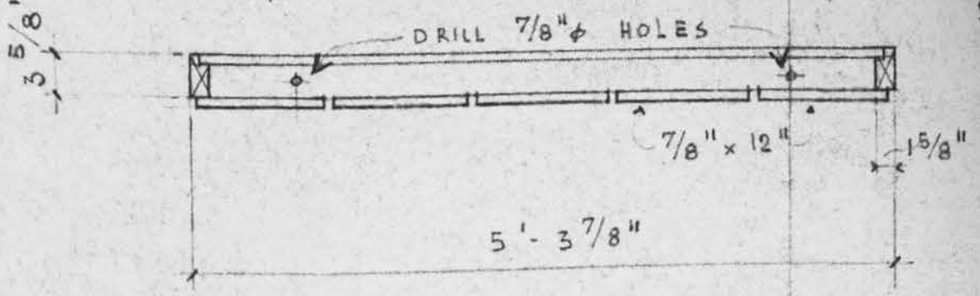

PLAN

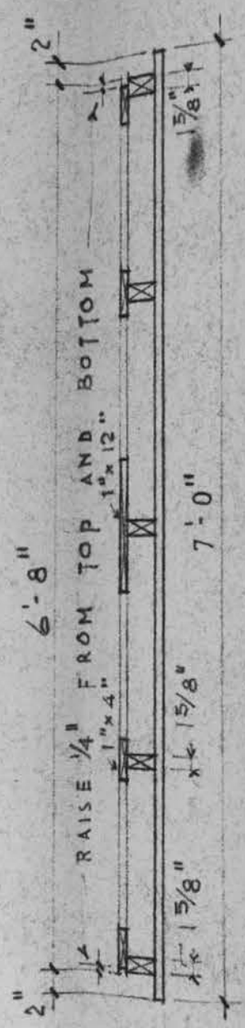

SECTION

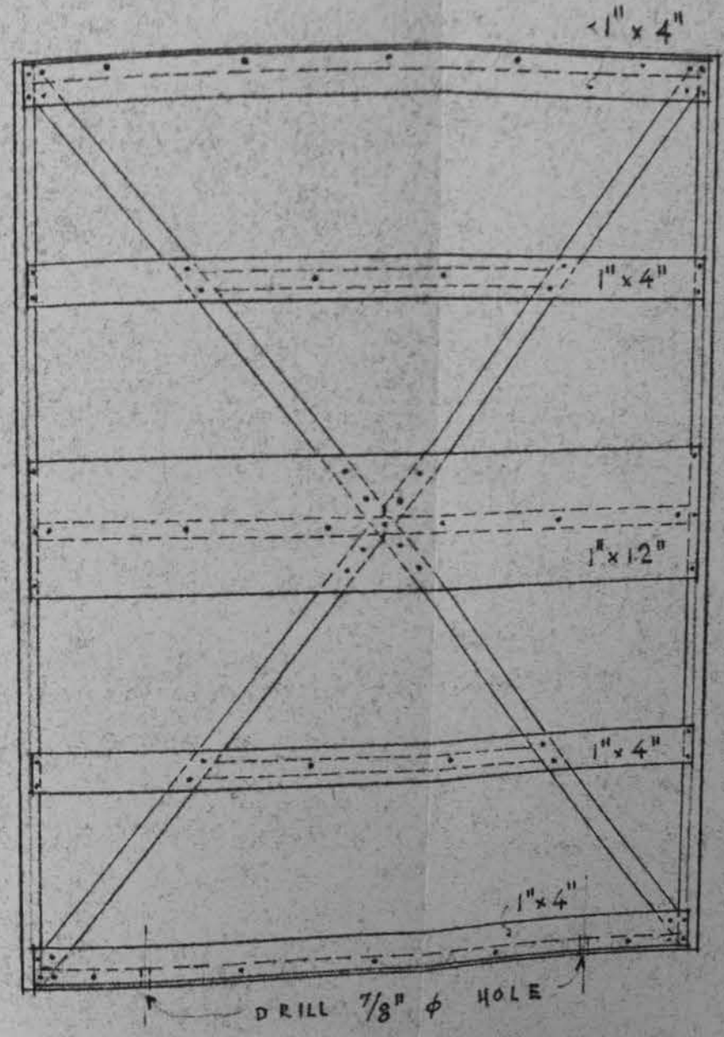

REAR ELEVATION

NOTES:

1. NAILS USE:
   INSIDE: 10 d BOX,
   OUTSIDE: 10 d BOX, GALV.
2. PROVIDE 30# ASPHALT SAT. FELT, 6" SALVAGE TOP & BOTT. 4" SALV. ON SIDES

SCALE: 3/4" x 1'-0"

PANEL 1

ERECTION DIAGRAM

CLIFF MAY homes

SHEET 7 EXHIBIT 1

13151 SUNSET BLVD., LOS ANGELES 49, CA.
COPYRIGHT ... CLIFF MAY

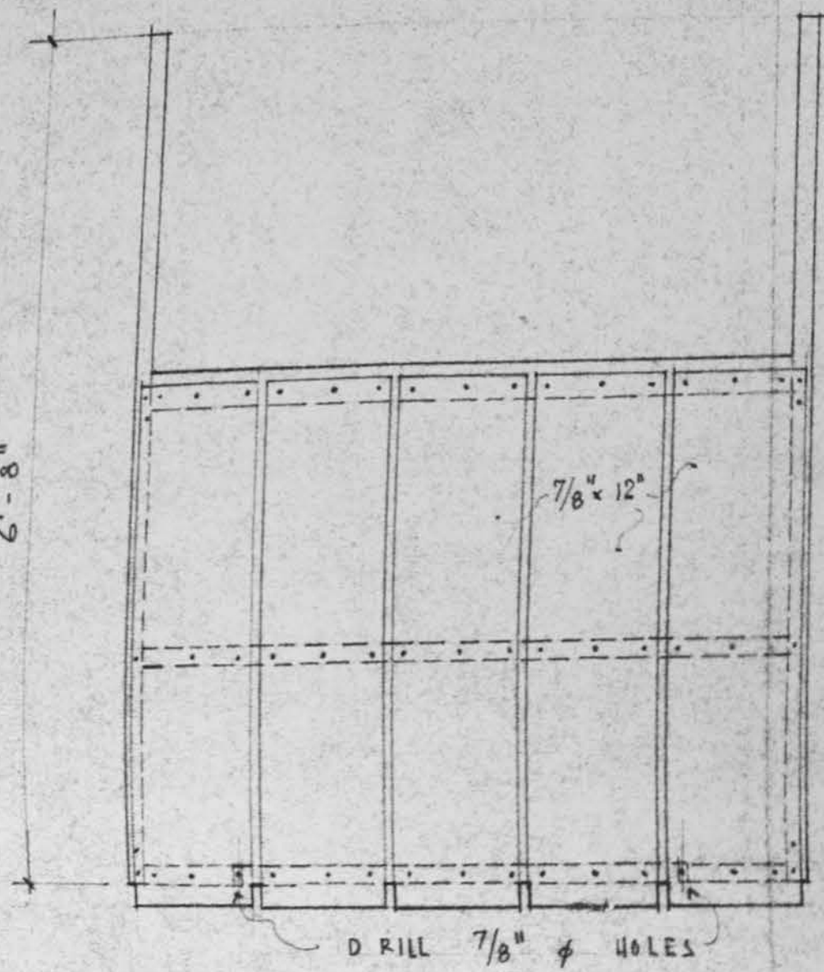

FRONT ELEV.

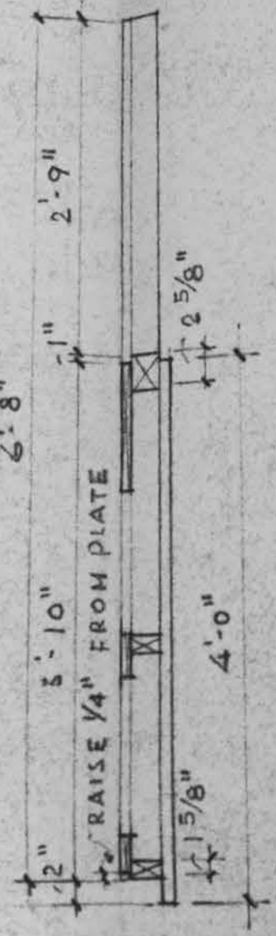

SECT.

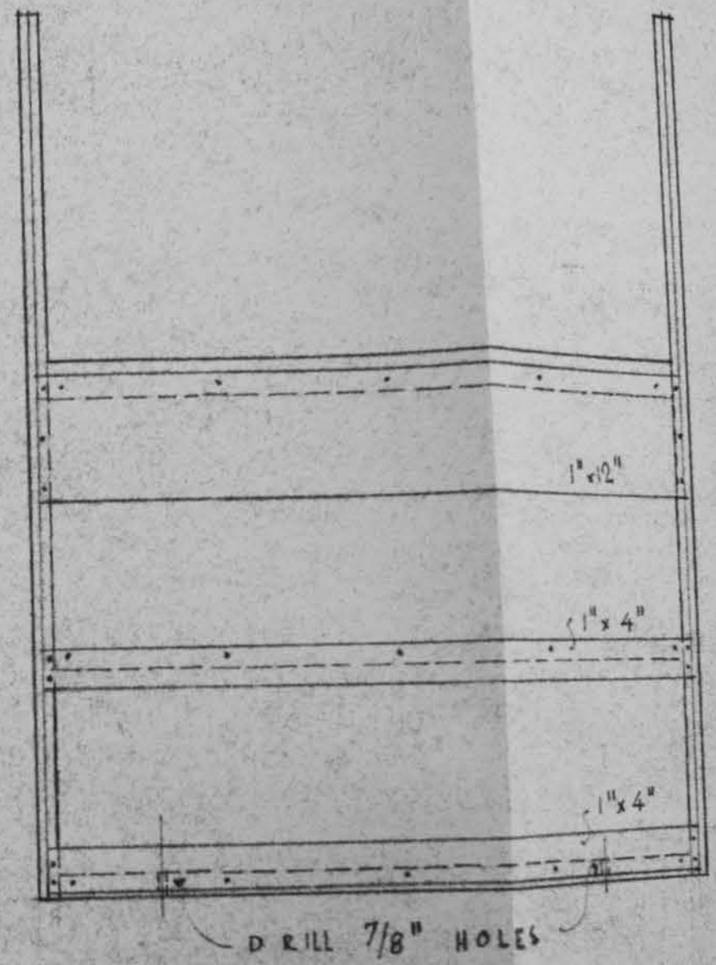

REAR ELEV.

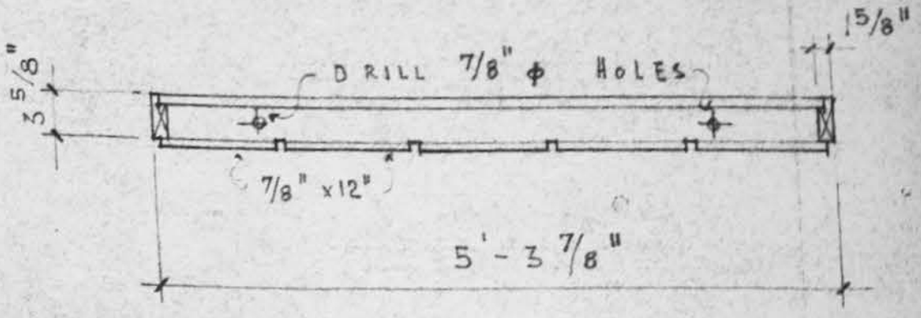

PLAN.

SCALE 3/4" = 1'-0"

NOTES:

1. NAILS USE
   INSIDE: 10 d Box
   OUTSIDE: 10 d Box GALV.
2. PROVIDE 30# ASPHALT SAT. FELT.-
   6" SALVAGE TOP & BOTT. 4" SALV. ON SIDES

PANEL 2

ERECTION DIAGRAM

SHEET 8

EXHIBIT 1

CLIFF MAY Homes
13151 SUNSET BLVD., LOS ANGELES 49, CALIFORNIA
COPYRIGHT CLIFF MAY CHRIS CHOATE

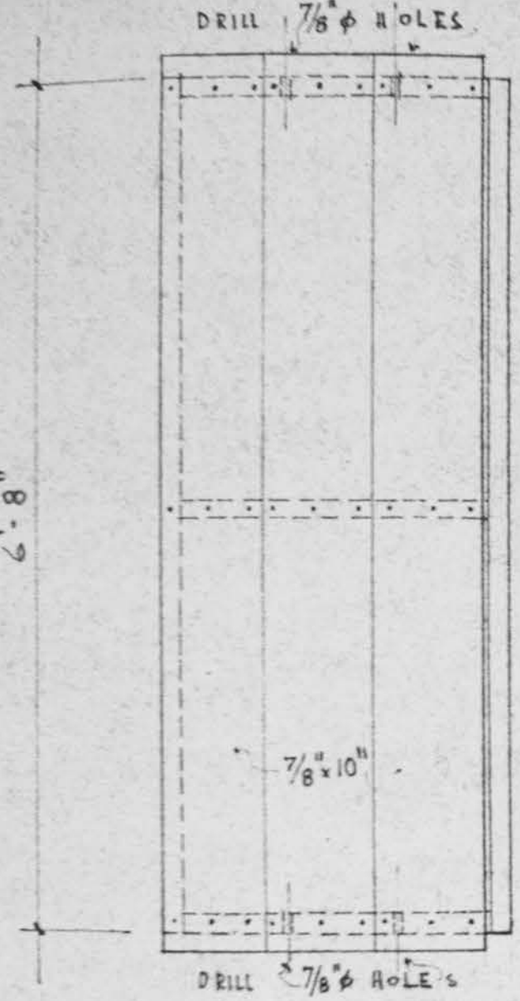

FRONT ELEV.

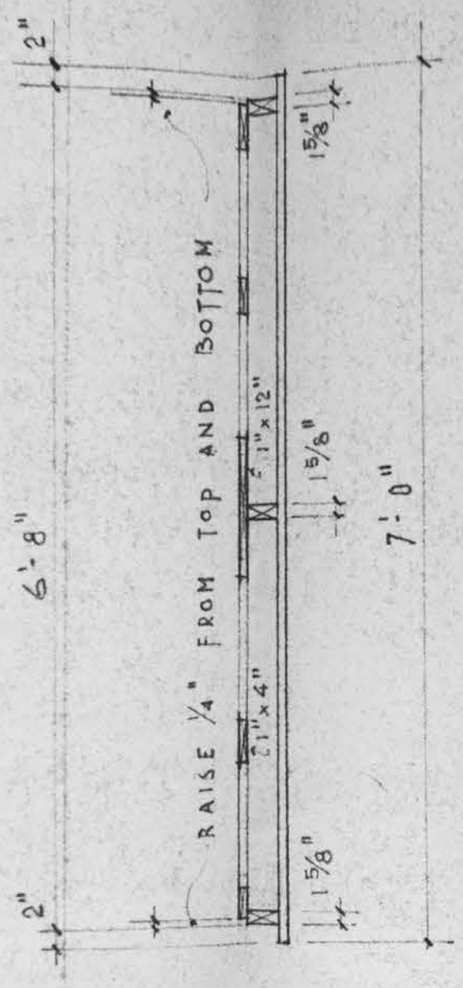

SECT.

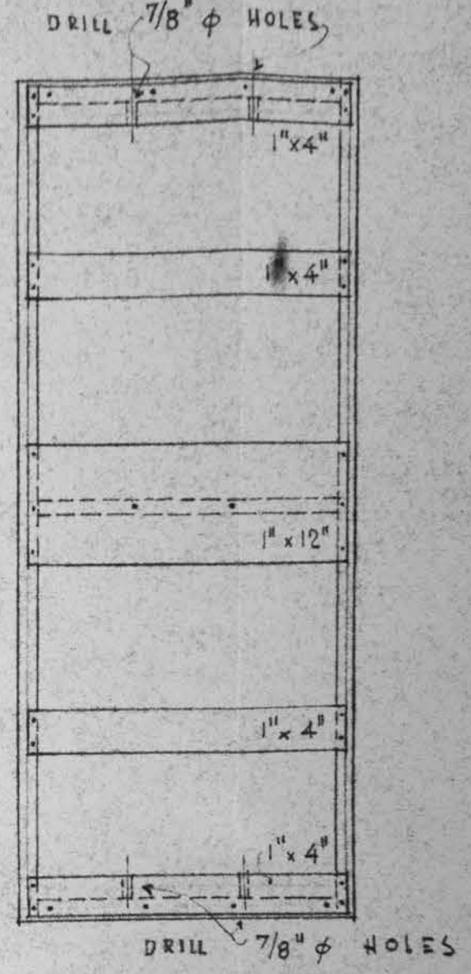

REAR ELEV.

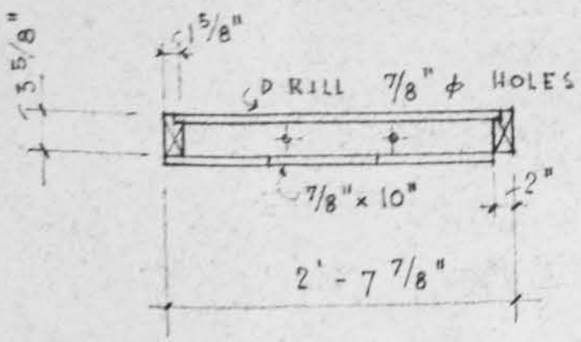

PLAN

SCALE: 3/4" = 1'-0"

NOTES

1. NAILS USE:
   INSIDE: 10 d BOX
   OUTSIDE: 10 d BOX GALV.
2. PROVIDE 30 # ASPHALT SAT. FELT. -
   6" SALVAGE Top & Bott. - 4" SALV. ON SIDES

PANEL 5

ERECTION DIAGRAM

CLIFF MAY Incorporated

SHEET 9 EXHIBIT 1

1151 SUNSET BLVD., LOS ANGELES 49 CALIFORNIA
COPYRIGHT CLIFF MAY CHRIS

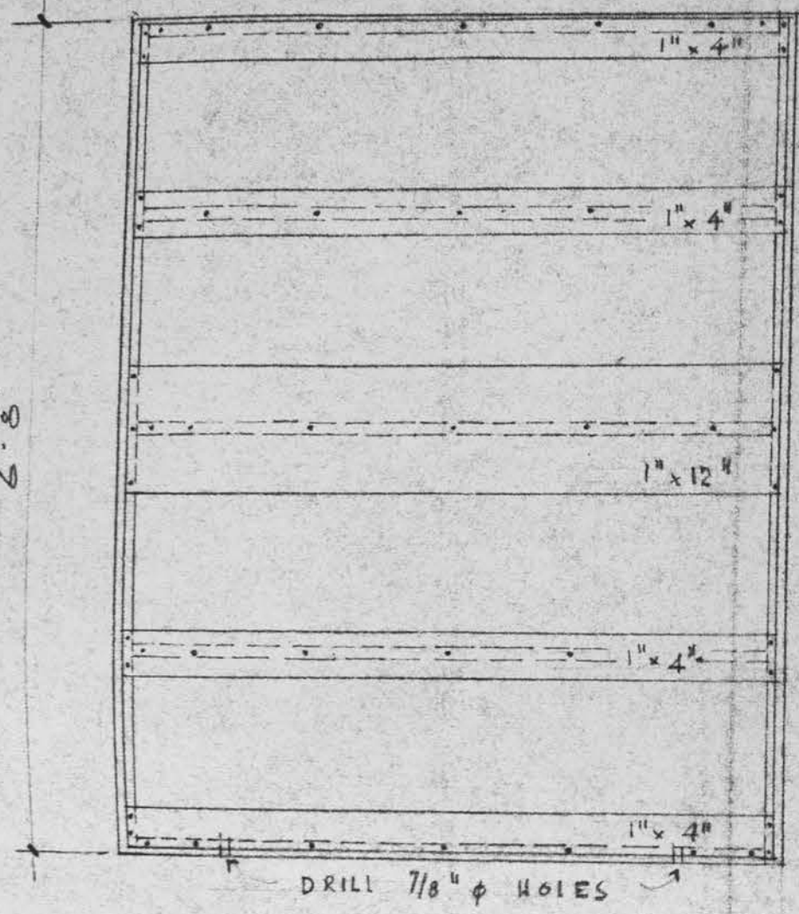

REAR ELEV.

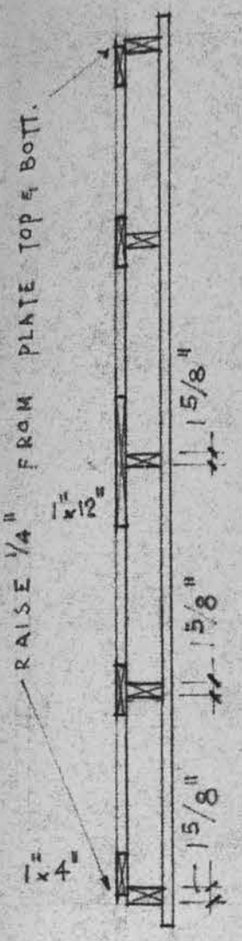

SECT.

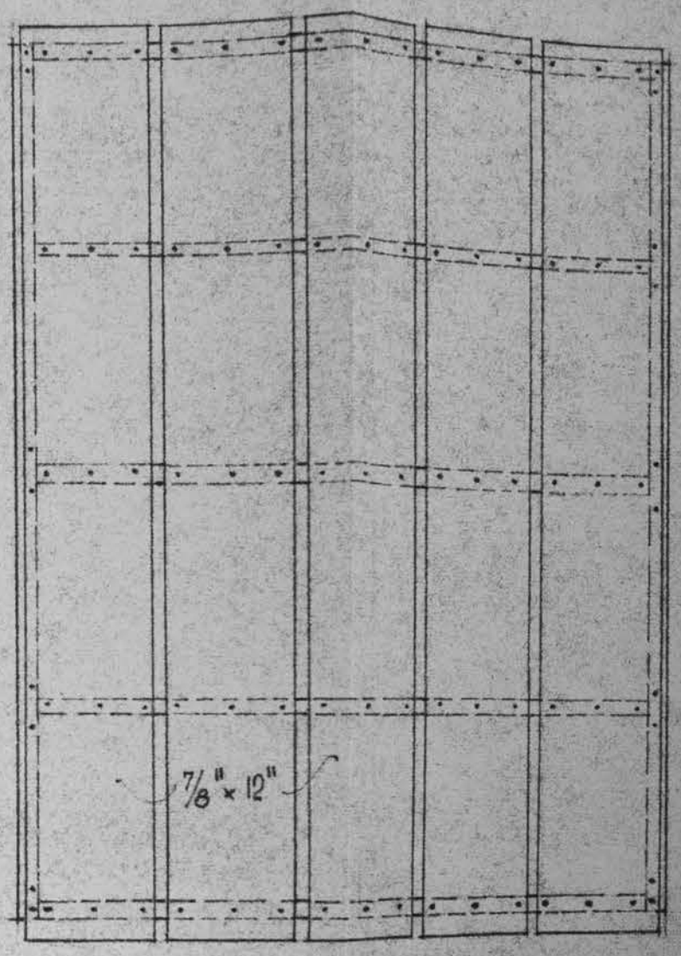

FRONT ELEV.

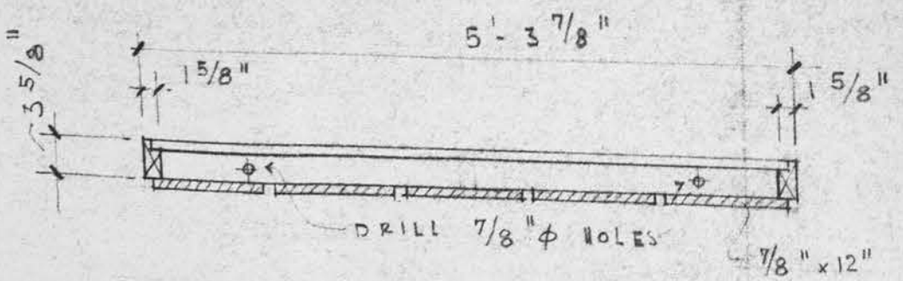

PLAN

SCALE 3/4" = 1'-0"

NOTES:

1. NAILS FOR OUTSIDE: 10 d BOX GALV.
   NAILS FOR INSIDE: 10 d BOX
2. PROVIDE 30# ASPHALT SAT. FELT
   6" SALVAGE TOP & BOTT.
   4" SALVAGE ON SIDES

PANEL 19

ERECTION DIAGRAM

CLIFF MAY homes

SHEET 10 EXHIBIT 1

1818 SUNSET BLVD., LOS ANGELES 49, CALIFORNIA
COPYRIGHT CLIFF MAY CHRIS ONCAPE

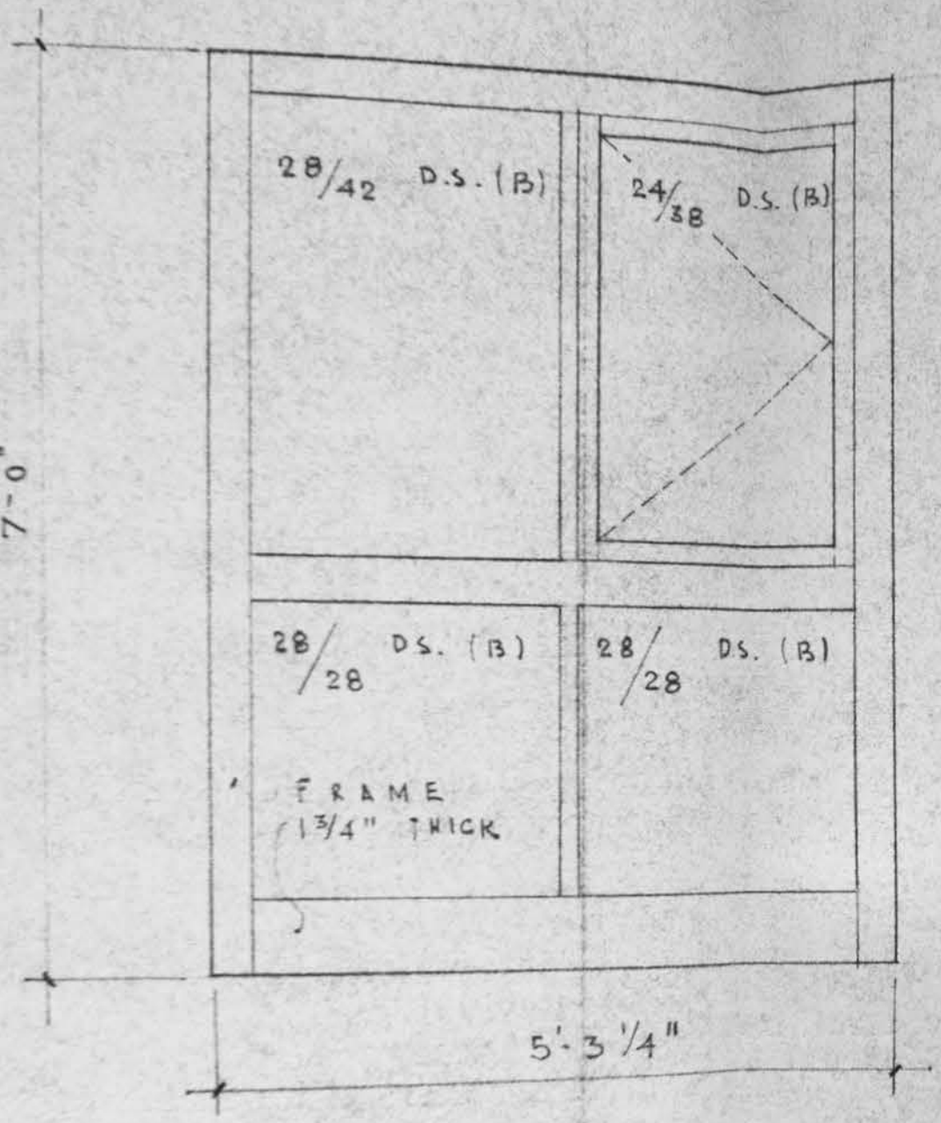

E L E V.

S A S H 6 0 3

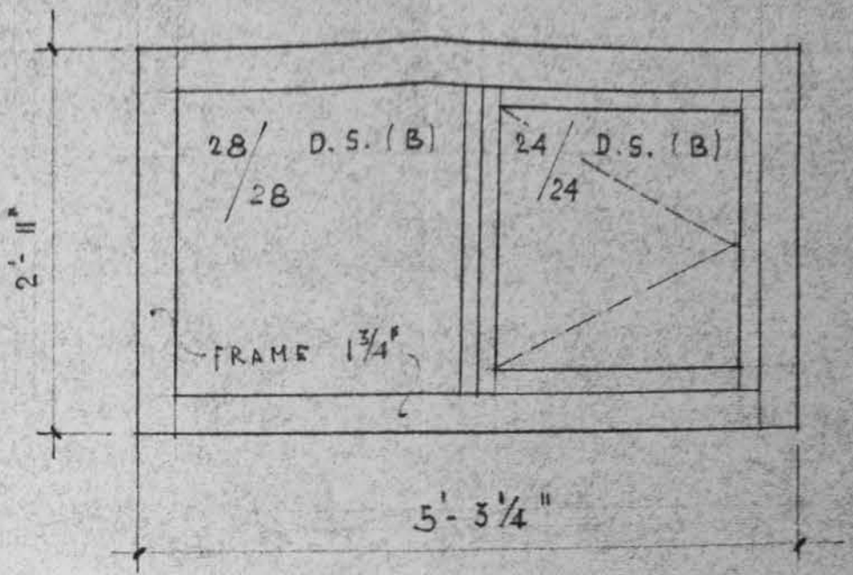

E L E V.

S A S H 6 0 4

ERECTION DIAGRAM

KLIFF MAY homes

SHEET 11 EXHIBIT 1

SCALE 3/4" = 1'-0"

1515 SUNSET BLVD., LOS ANGELES 49, CALIFORNIA
COPYRIGHT CLIFF MAY CHRIS CHOATE

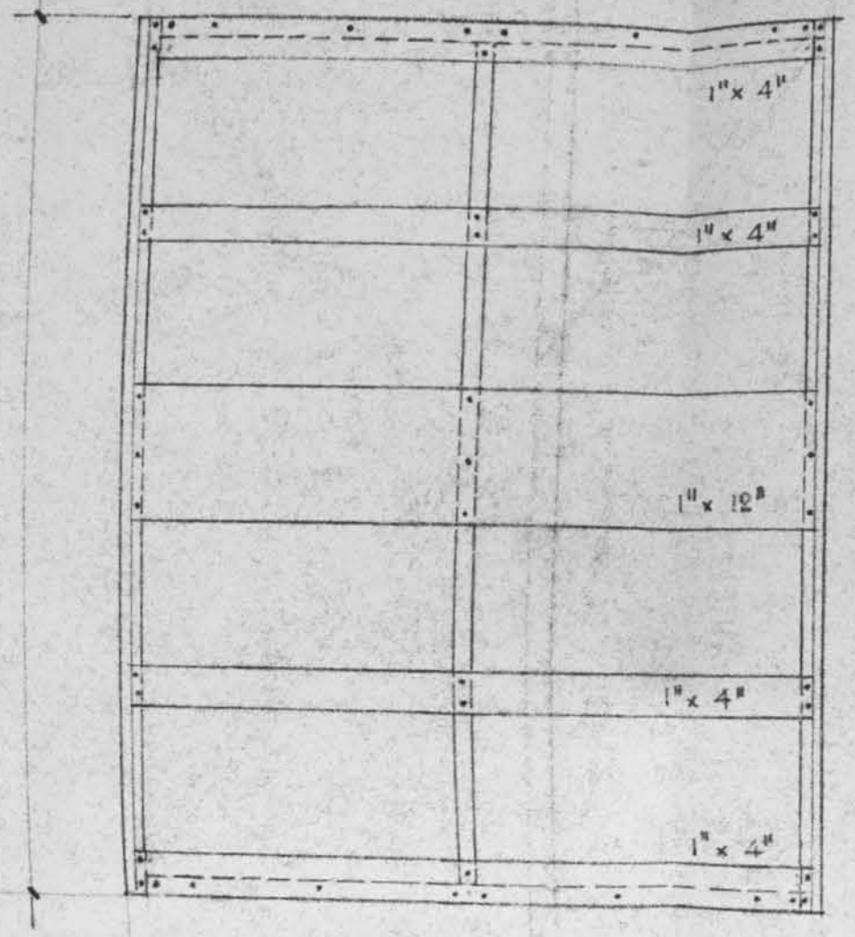

ELEV.

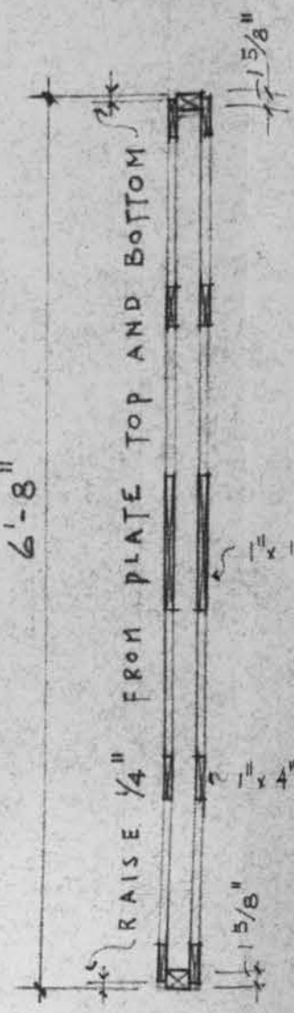

SECT.

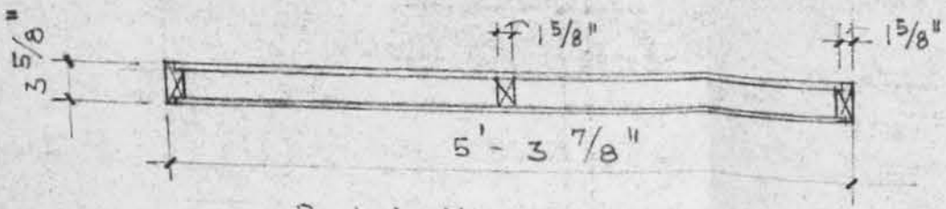

PLAN

NOTE:
FOR INSIDE USE NAILS:
10 d BOX.

SCALE : 3/4" = 1'-0"

PANEL 101

ERECTION DIAGRAM

SHEET 12 EXHIBIT 1

CLIFF MAY homes

12151 SUNSET BLVD., LOS ANGELES 49, CALIFORNIA
COPYRIGHT CLIFF MAY CHRIS CHOATE